ᲭᲠᲘᲚᲘ 1-1

მ. 1:1000

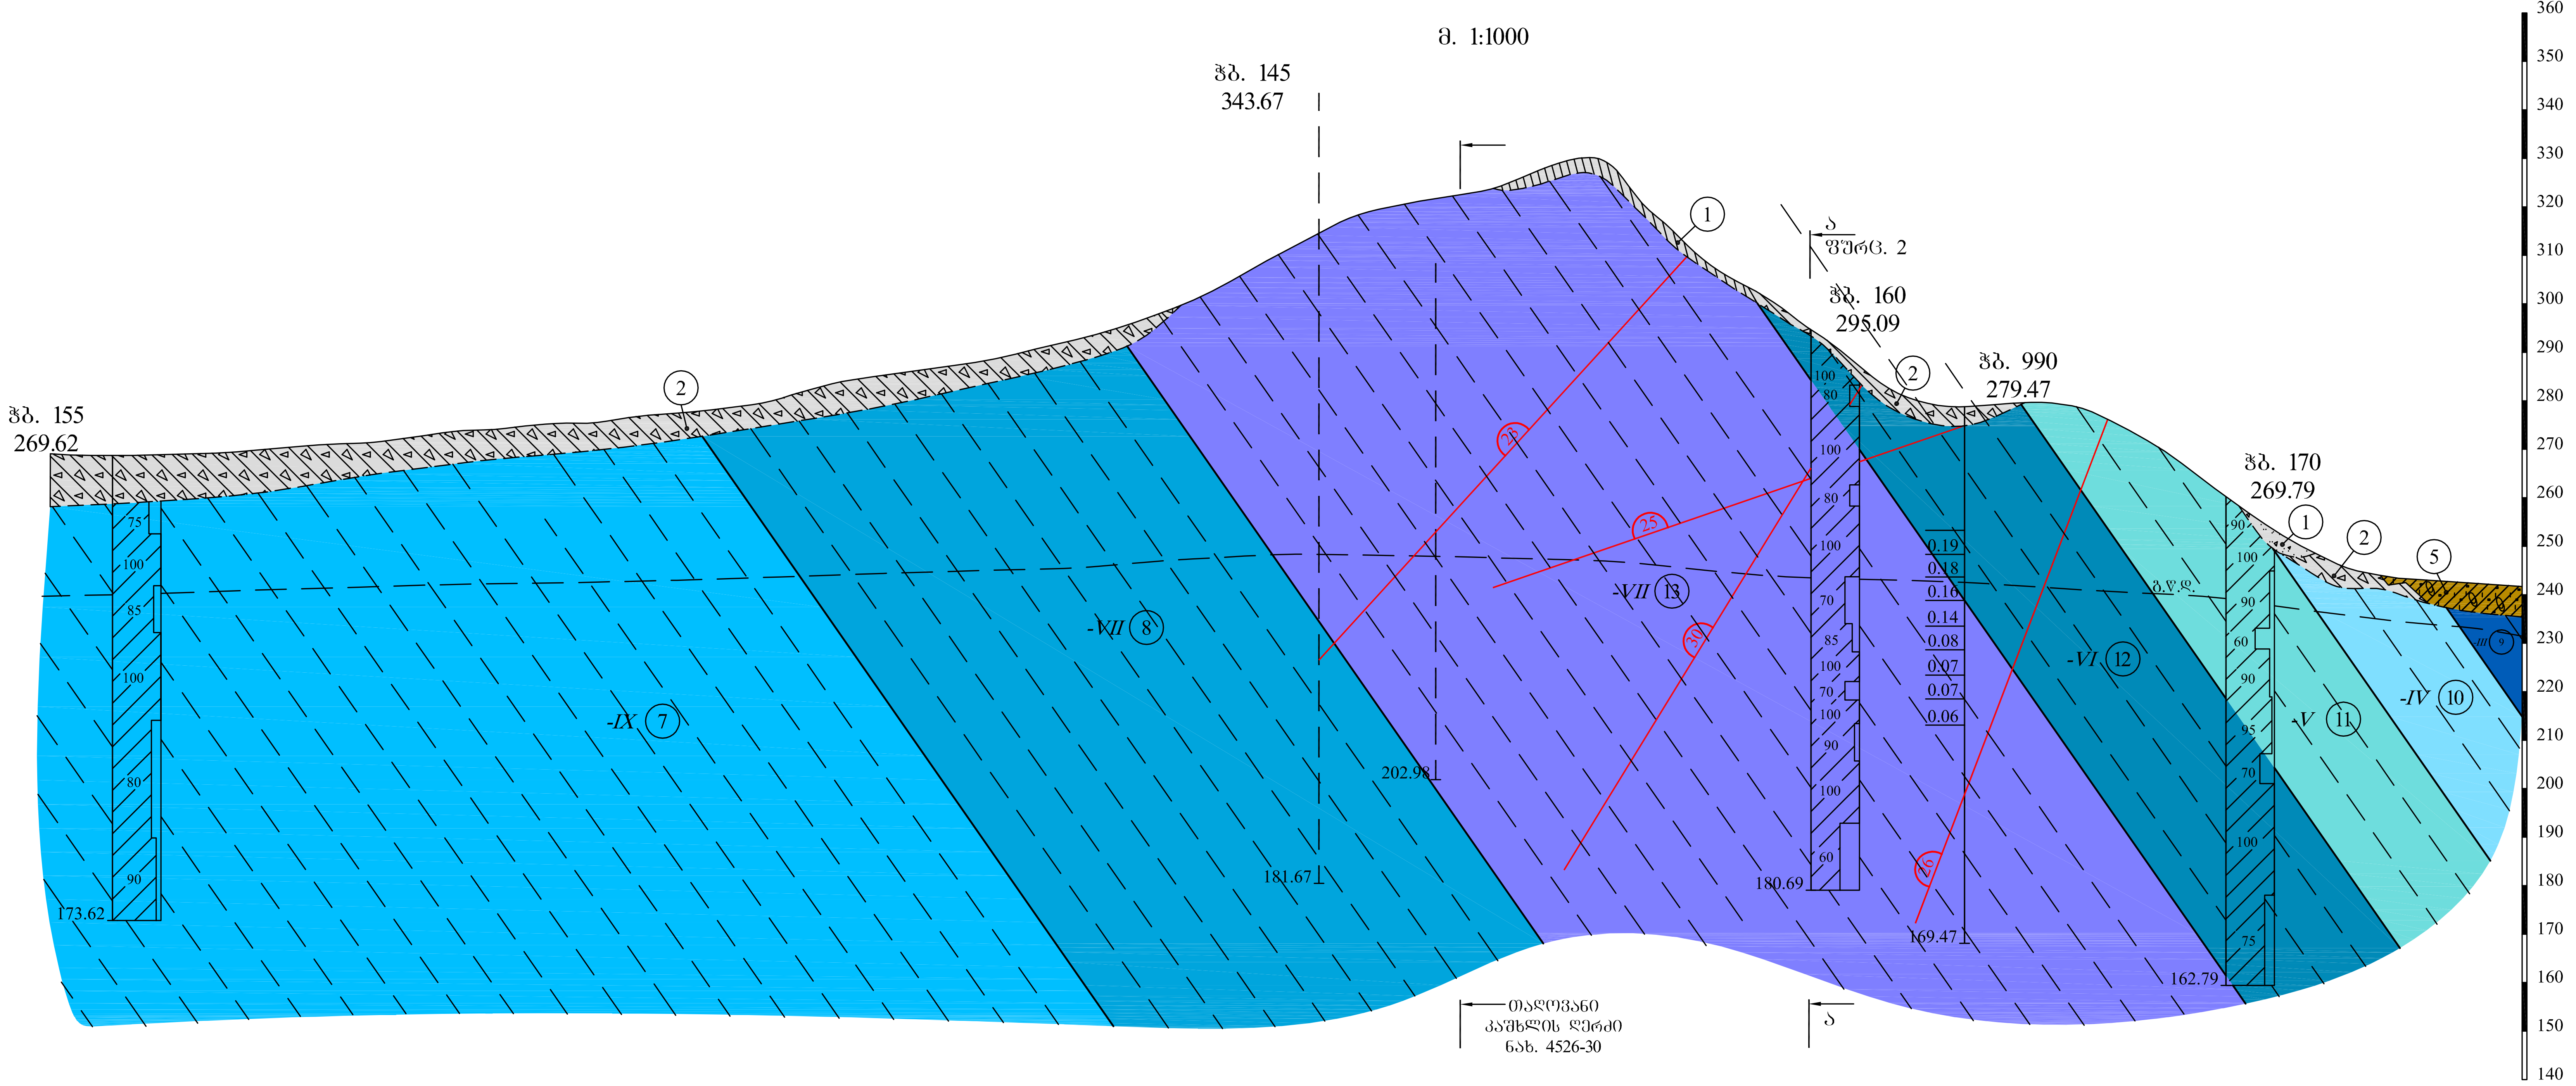
ჭბ. 145
343.67
ჭბ. 155
269.62
ჭბ. 160
295.09
ჭბ. 990
279.47
ჭბ. 170
269.79
ა
ᲨᲣᲠᲤ. 2
ა
ᲗᲐᲦᲝᲕᲐᲜᲘ
ᲙᲐᲨᲮᲚᲘᲡ ᲦᲔᲠᲫᲘ
ᲜᲐᲮ. 4526-30
გ.წ.დ.
-IX ⑦
-VII ⑧
-VII ⑬
-VI ⑫
-V ⑪
-IV ⑩
-III ⑨
①
②
⑤
23
25
30
26
173.62
181.67
202.98
180.69
169.47
162.79
0.19
0.18
0.16
0.14
0.08
0.07
0.07
0.06
75
100
85
100
80
90
100
80
100
80
100
70
85
100
70
100
90
100
60
90
100
90
60
90
95
70
100
75
360
350
340
330
320
310
300
290
280
270
260
250
240
230
220
210
200
190
180
170
160
150
140

ᲭᲠᲘᲚᲘ 2-2

მ. 1:1000

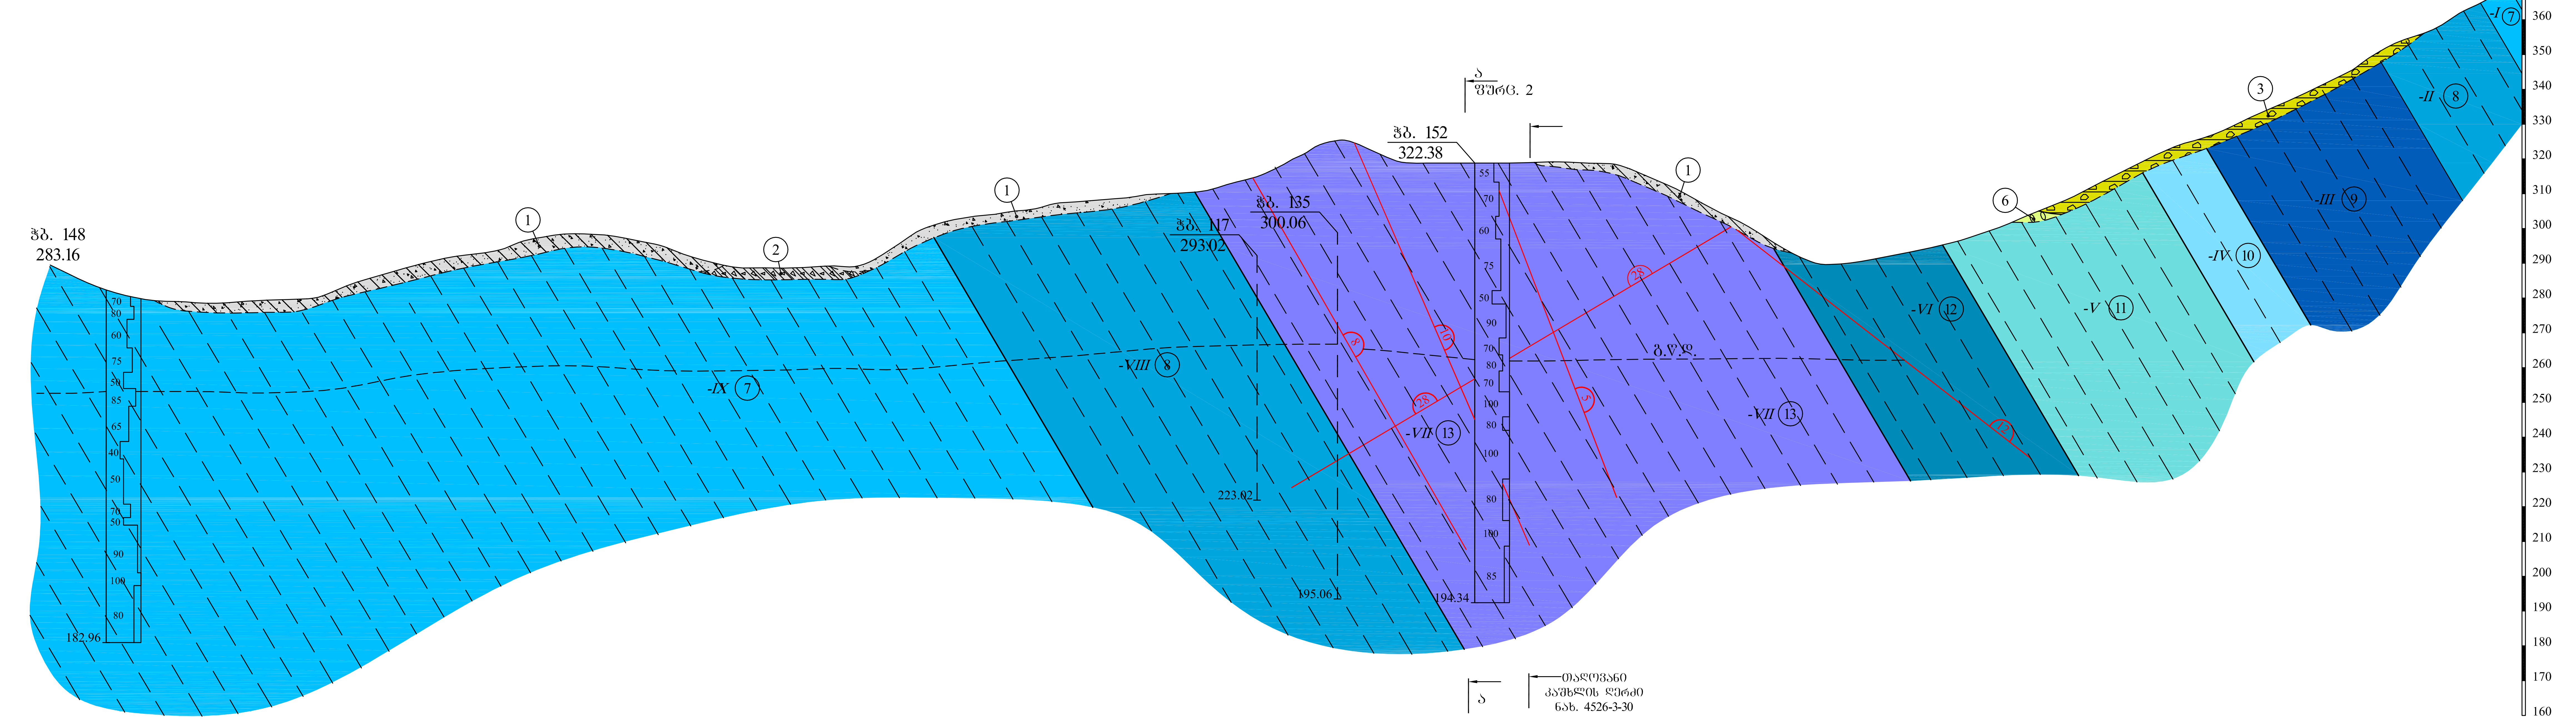
ჭბ. 148
283.16
ჭბ. 117
293.02
ჭბ. 135
300.06
ჭბ. 152
322.38
ა
ᲨᲣᲠᲤ. 2
ა
ᲗᲐᲦᲝᲕᲐᲜᲘ
ᲙᲐᲨᲮᲚᲘᲡ ᲦᲔᲠᲫᲘ
ᲜᲐᲮ. 4526-3-30
გ.წ.დ.
-IX ⑦
-VIII ⑧
-VII ⑬
-VII ⑬
-VI ⑫
-V ⑪
-IV ⑩
-III ⑨
-II ⑧
-I ⑦
①
②
①
①
⑥
③
8
10
28
28
5
12
182.96
223.02
195.06
194.34
70
80
60
75
50
85
65
40
50
70
50
90
100
80
55
70
60
75
50
90
70
80
70
100
80
100
80
100
85
380
370
360
350
340
330
320
310
300
290
280
270
260
250
240
230
220
210
200
190
180
170
160

ᲬᲘᲜᲐᲛᲓᲔᲑᲐᲠᲔ ᲜᲐᲮᲐᲖᲘᲡ ᲡᲐᲤᲣᲫᲕᲔᲚᲡ ᲬᲐᲠᲛᲝᲐᲓᲒᲔᲜᲡ ᲡᲐᲥᲐᲠᲗᲕᲔᲚᲝᲡ ᲡᲐᲞᲠᲝᲔᲥᲢᲝ-ᲡᲐᲫᲘᲔᲑᲝ ᲘᲜᲡᲢᲘᲢᲣᲢ „ᲰᲘᲓᲠᲝᲞᲠᲝᲔᲥᲢᲘᲡ“ ᲛᲘᲔᲠ ᲓᲐᲛᲣᲨᲐᲕᲔᲑᲣᲚᲘ ᲜᲐᲮᲐᲖᲘ №4526-3-29

შემსრულებლები	გვარი	ხელმოწერა	სპეციალობა	ლიცენზიის №	თარიღი
შეამოწმა					
პრ.კოორდინატორი	გიორგი მენაბდე		CAD ფაილის სახელი და თარიღი		
პრ.მენეჯერი	ადამ დიმკოვცკი				

ᲜᲐᲛᲐᲮᲕᲐᲜᲰᲔᲡᲔᲑᲘᲡ ᲙᲐᲡᲙᲐᲓᲘᲡ ᲢᲔᲥᲜᲘᲙᲣᲠ-ᲔᲙᲝᲜᲝᲛᲘᲙᲣᲠᲘ ᲓᲐᲡᲐᲑᲣᲗᲔᲑᲐ

ანგარიში № 3
სათაური გეოლოგიური, გეოფიზიკური გამოკვლევები და გეოტექნიკური გამოცდები

ნახაზის სათაური
ნამახვანის თაღოვანი კაშხლის გეგმა მონაკვეთები 1-1, 2-2

შემსყიდველი: საქართველოს ენერგეტიკის სემინისტრო
მიმწოდებელი: E.C.Hydroprojekt International Ltd.

სტადია: ტეე

საარქივო №:

მასშტაბი: 1:1000

ნახაზის №: 4

ALL RIGHTS RESERVED ! The electronic version of this drawing and the information contained theirin is the property of E.C. HYDROPROJEKT INTERNATIONAL Ltd. None of the parts may be reproduced, stored in a retrieval system, or transmitted in any form, or by any means, electronic, mechanical, photocopying, recording or otherwise, without the prior permission of the related copyright holders.

A1